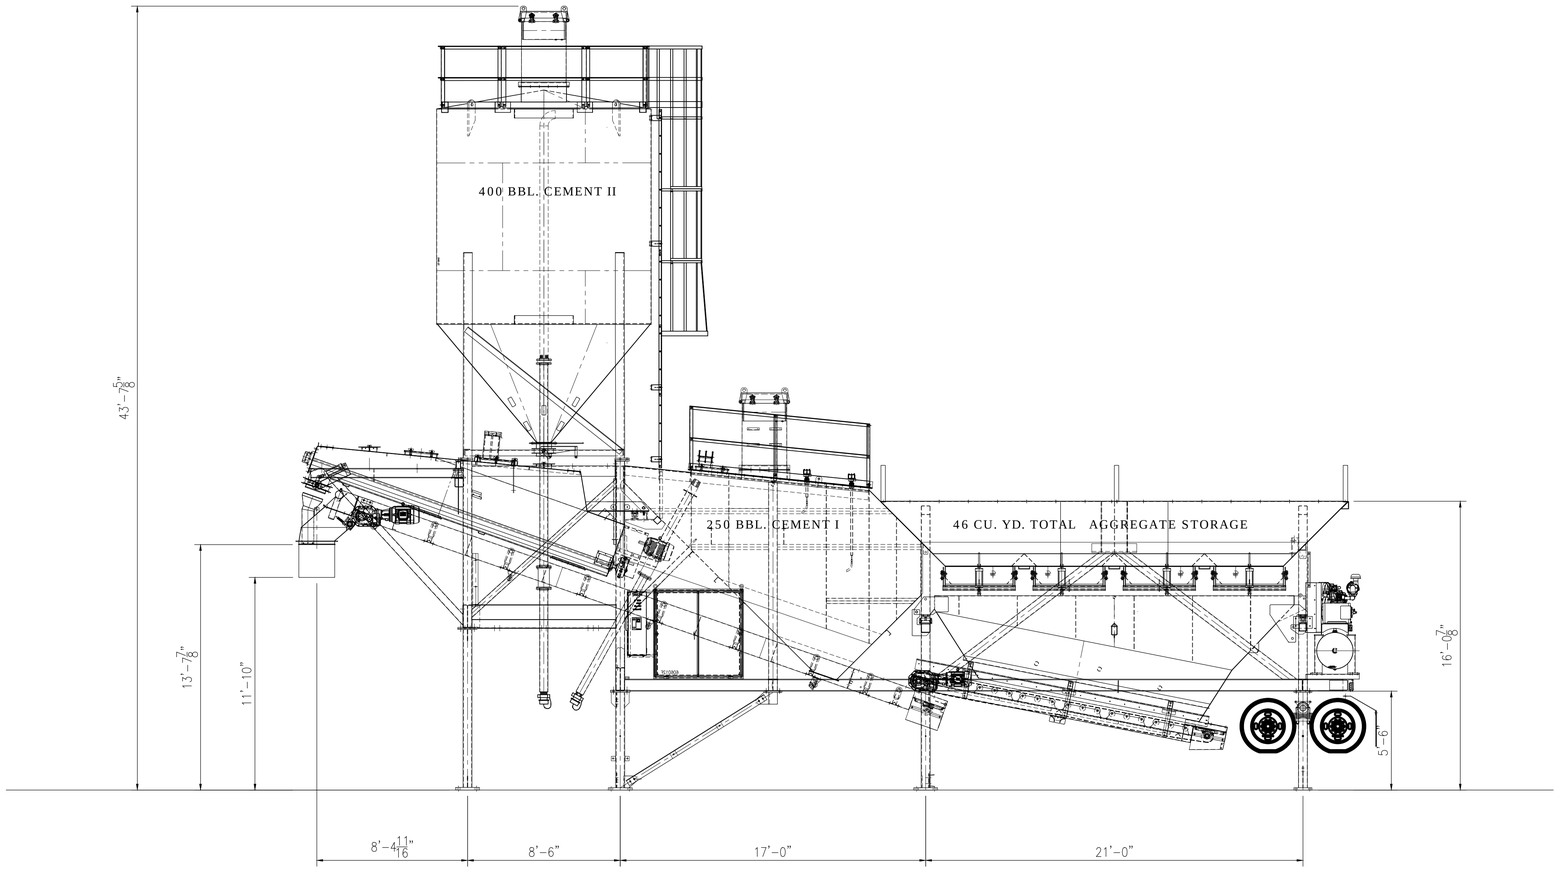

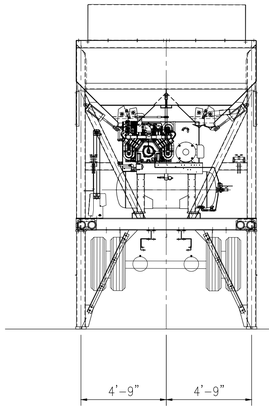

				E		SCALE: 1/4"=1'-0"	TITLE: LP250 PLANT ASSEMBLY	JOB NO.	ITEM CODE	COPY
				D		DATE: 3/12/2020	CUSTOMER: CONCRETE CONNECTION OF PAGOSA, INC	CON-E-CO An Oshkosh Corporation Company		PART NO.
				C		DRAWN: DLH / CHECKED:	LOCATION: PAGOSA SPRINGS, CO	concrete equipment company, 237 N. 13th St. Blair, NE 68008, phone: 402-426-68, website: con-e-co.com		DWG NO. P8303-01
				B		WEIGHT: / CHECKED:	DO NOT SCALE DRAWING		SIZE: D / REV: / OBS:	
				A			THIS DOCUMENT CONTAINS INFORMATION PROPRIETARY TO CON-E-CO. IT SHALL NOT BE REPRODUCED, USED OR DISCLOSED WITHOUT PRIOR WRITTEN PERMISSION OF CON-E-CO.			
NEXT ASSY.	PRIDE	DATE	APPR.	NO.	REVISION					